
Ground floor

5,000 sq ft gross envelope | Four living quadrants

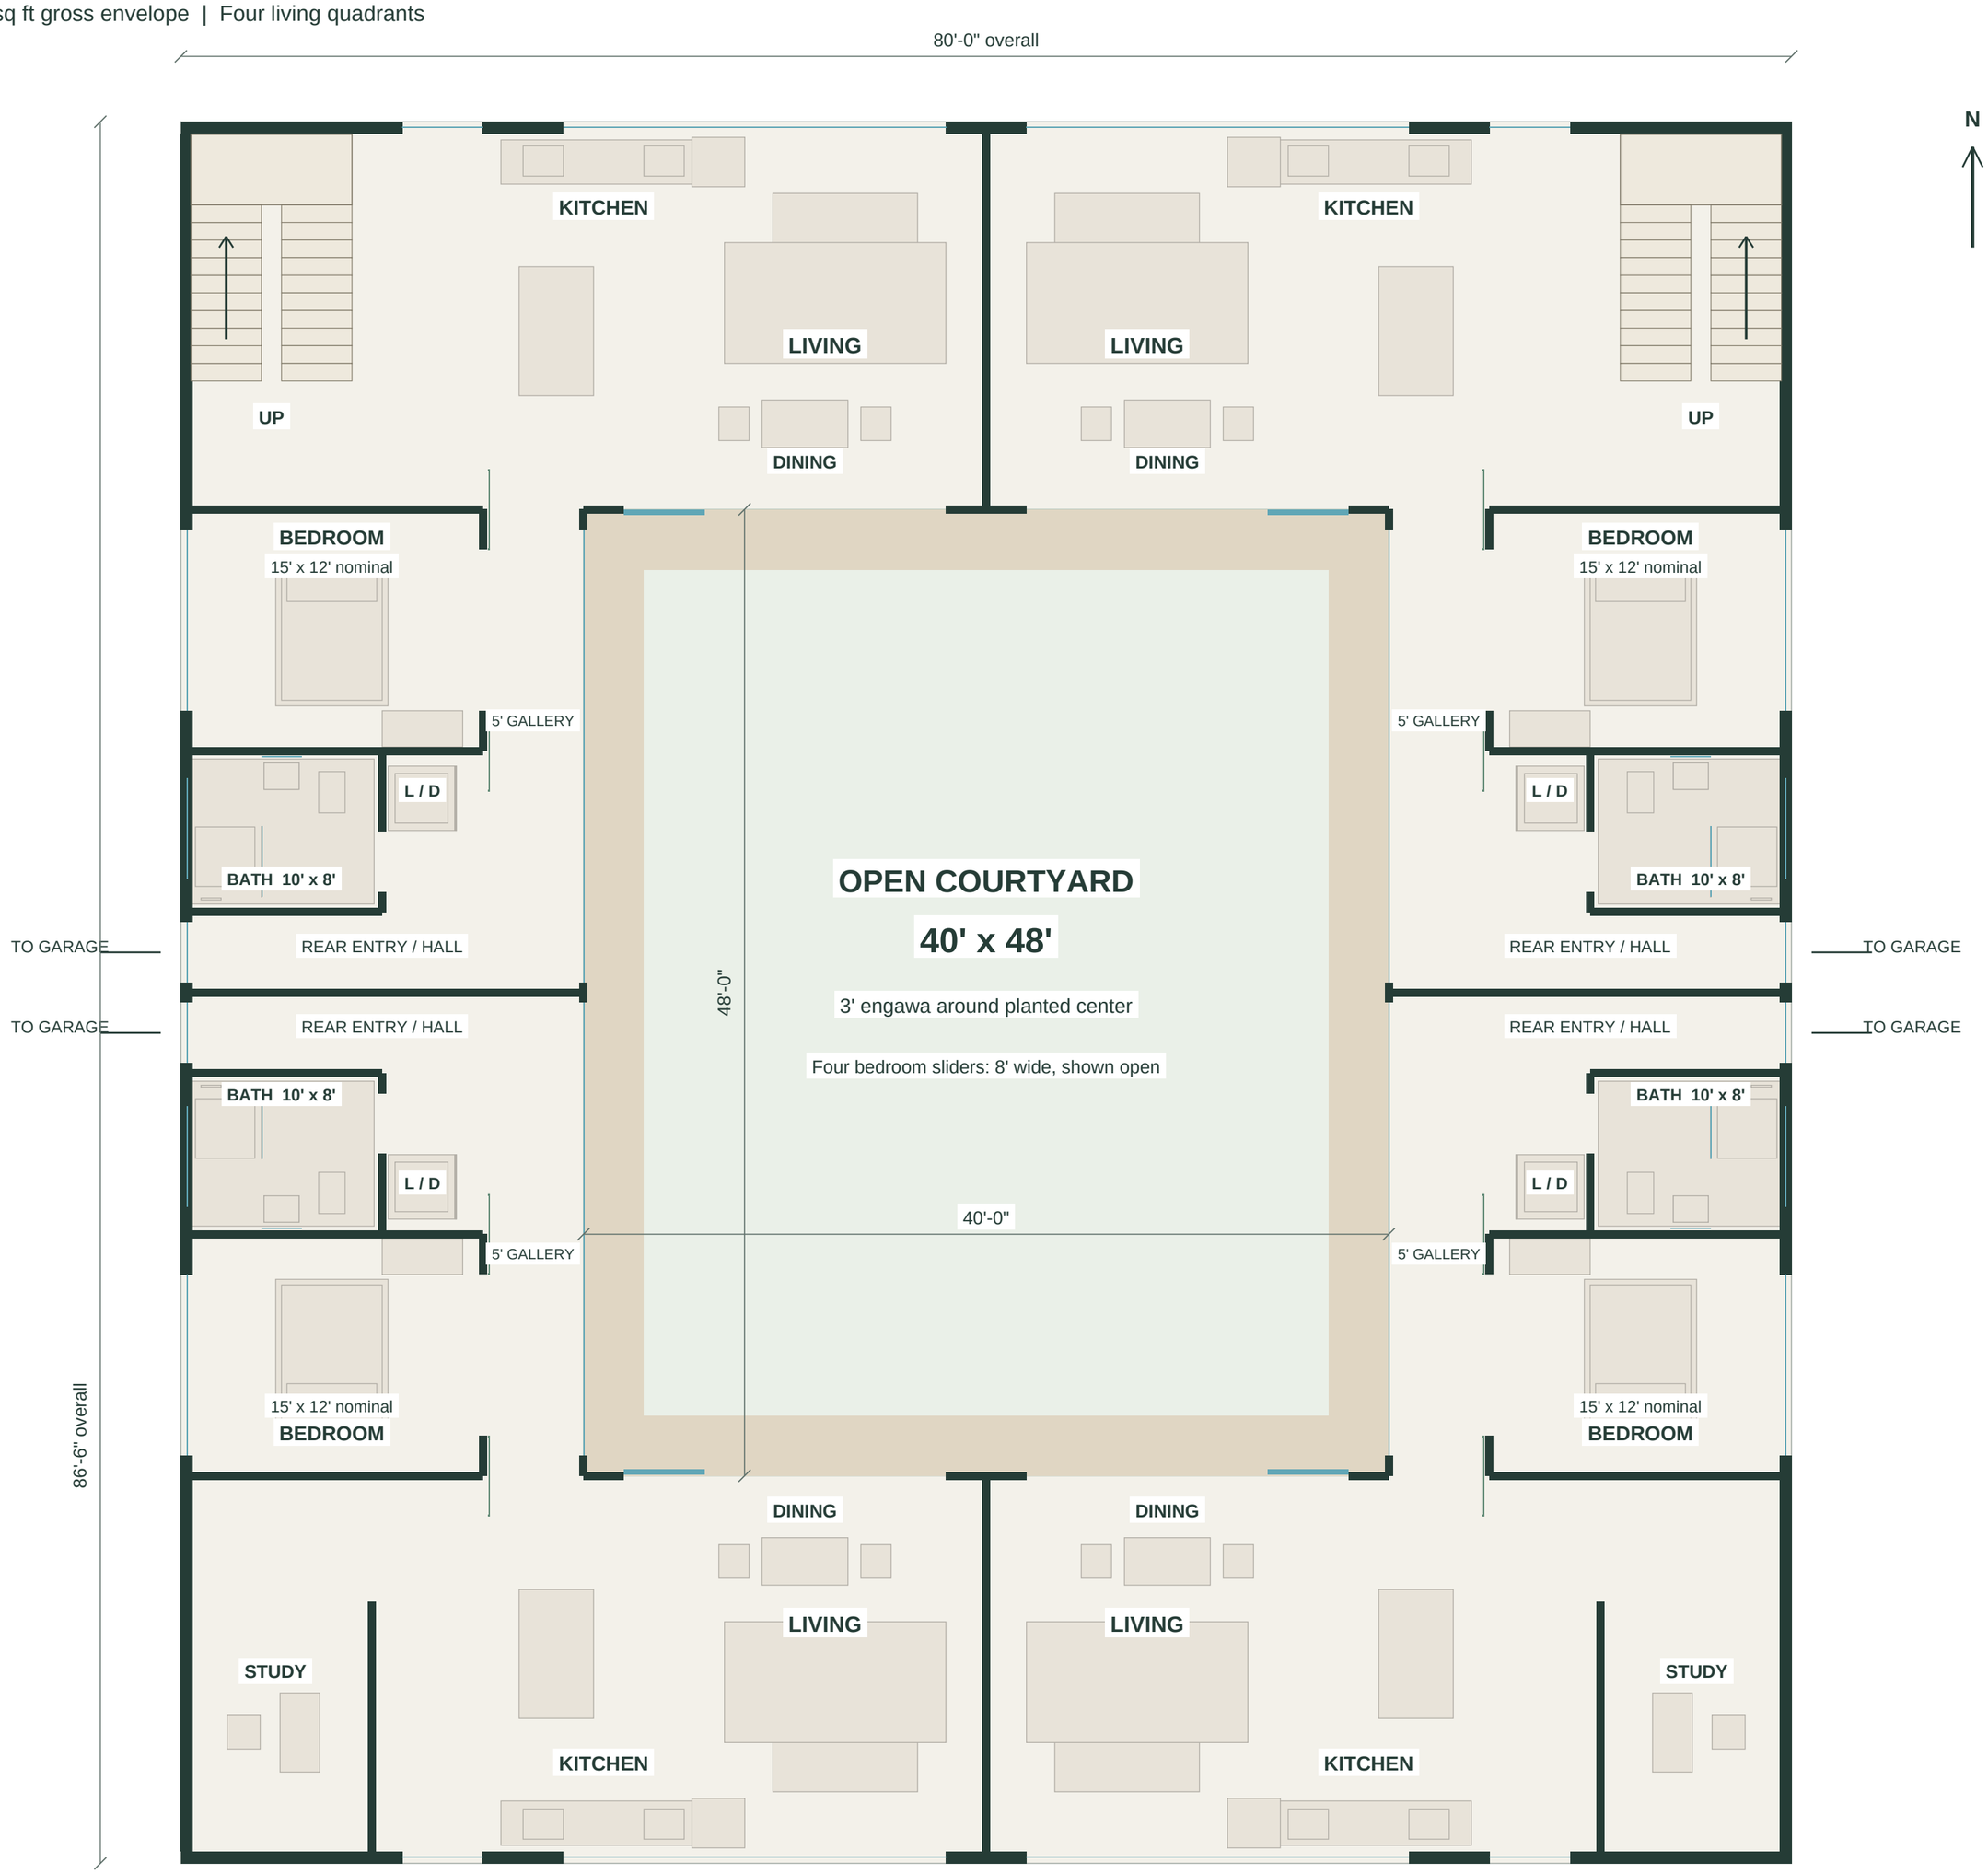


Dark: walls | Blue: glazing | Green: parked sliding doors | L / D: laundry + storage

Dimensions are nominal model dimensions. Gross area includes walls and upper stair-well envelopes.

Layout review only; not construction documents. Garages excluded from the residential area. Model unchanged.

Upper floor - two compact wings

1,610 sq ft gross envelope | 805 sq ft per wing | 890 sq ft smaller than C07

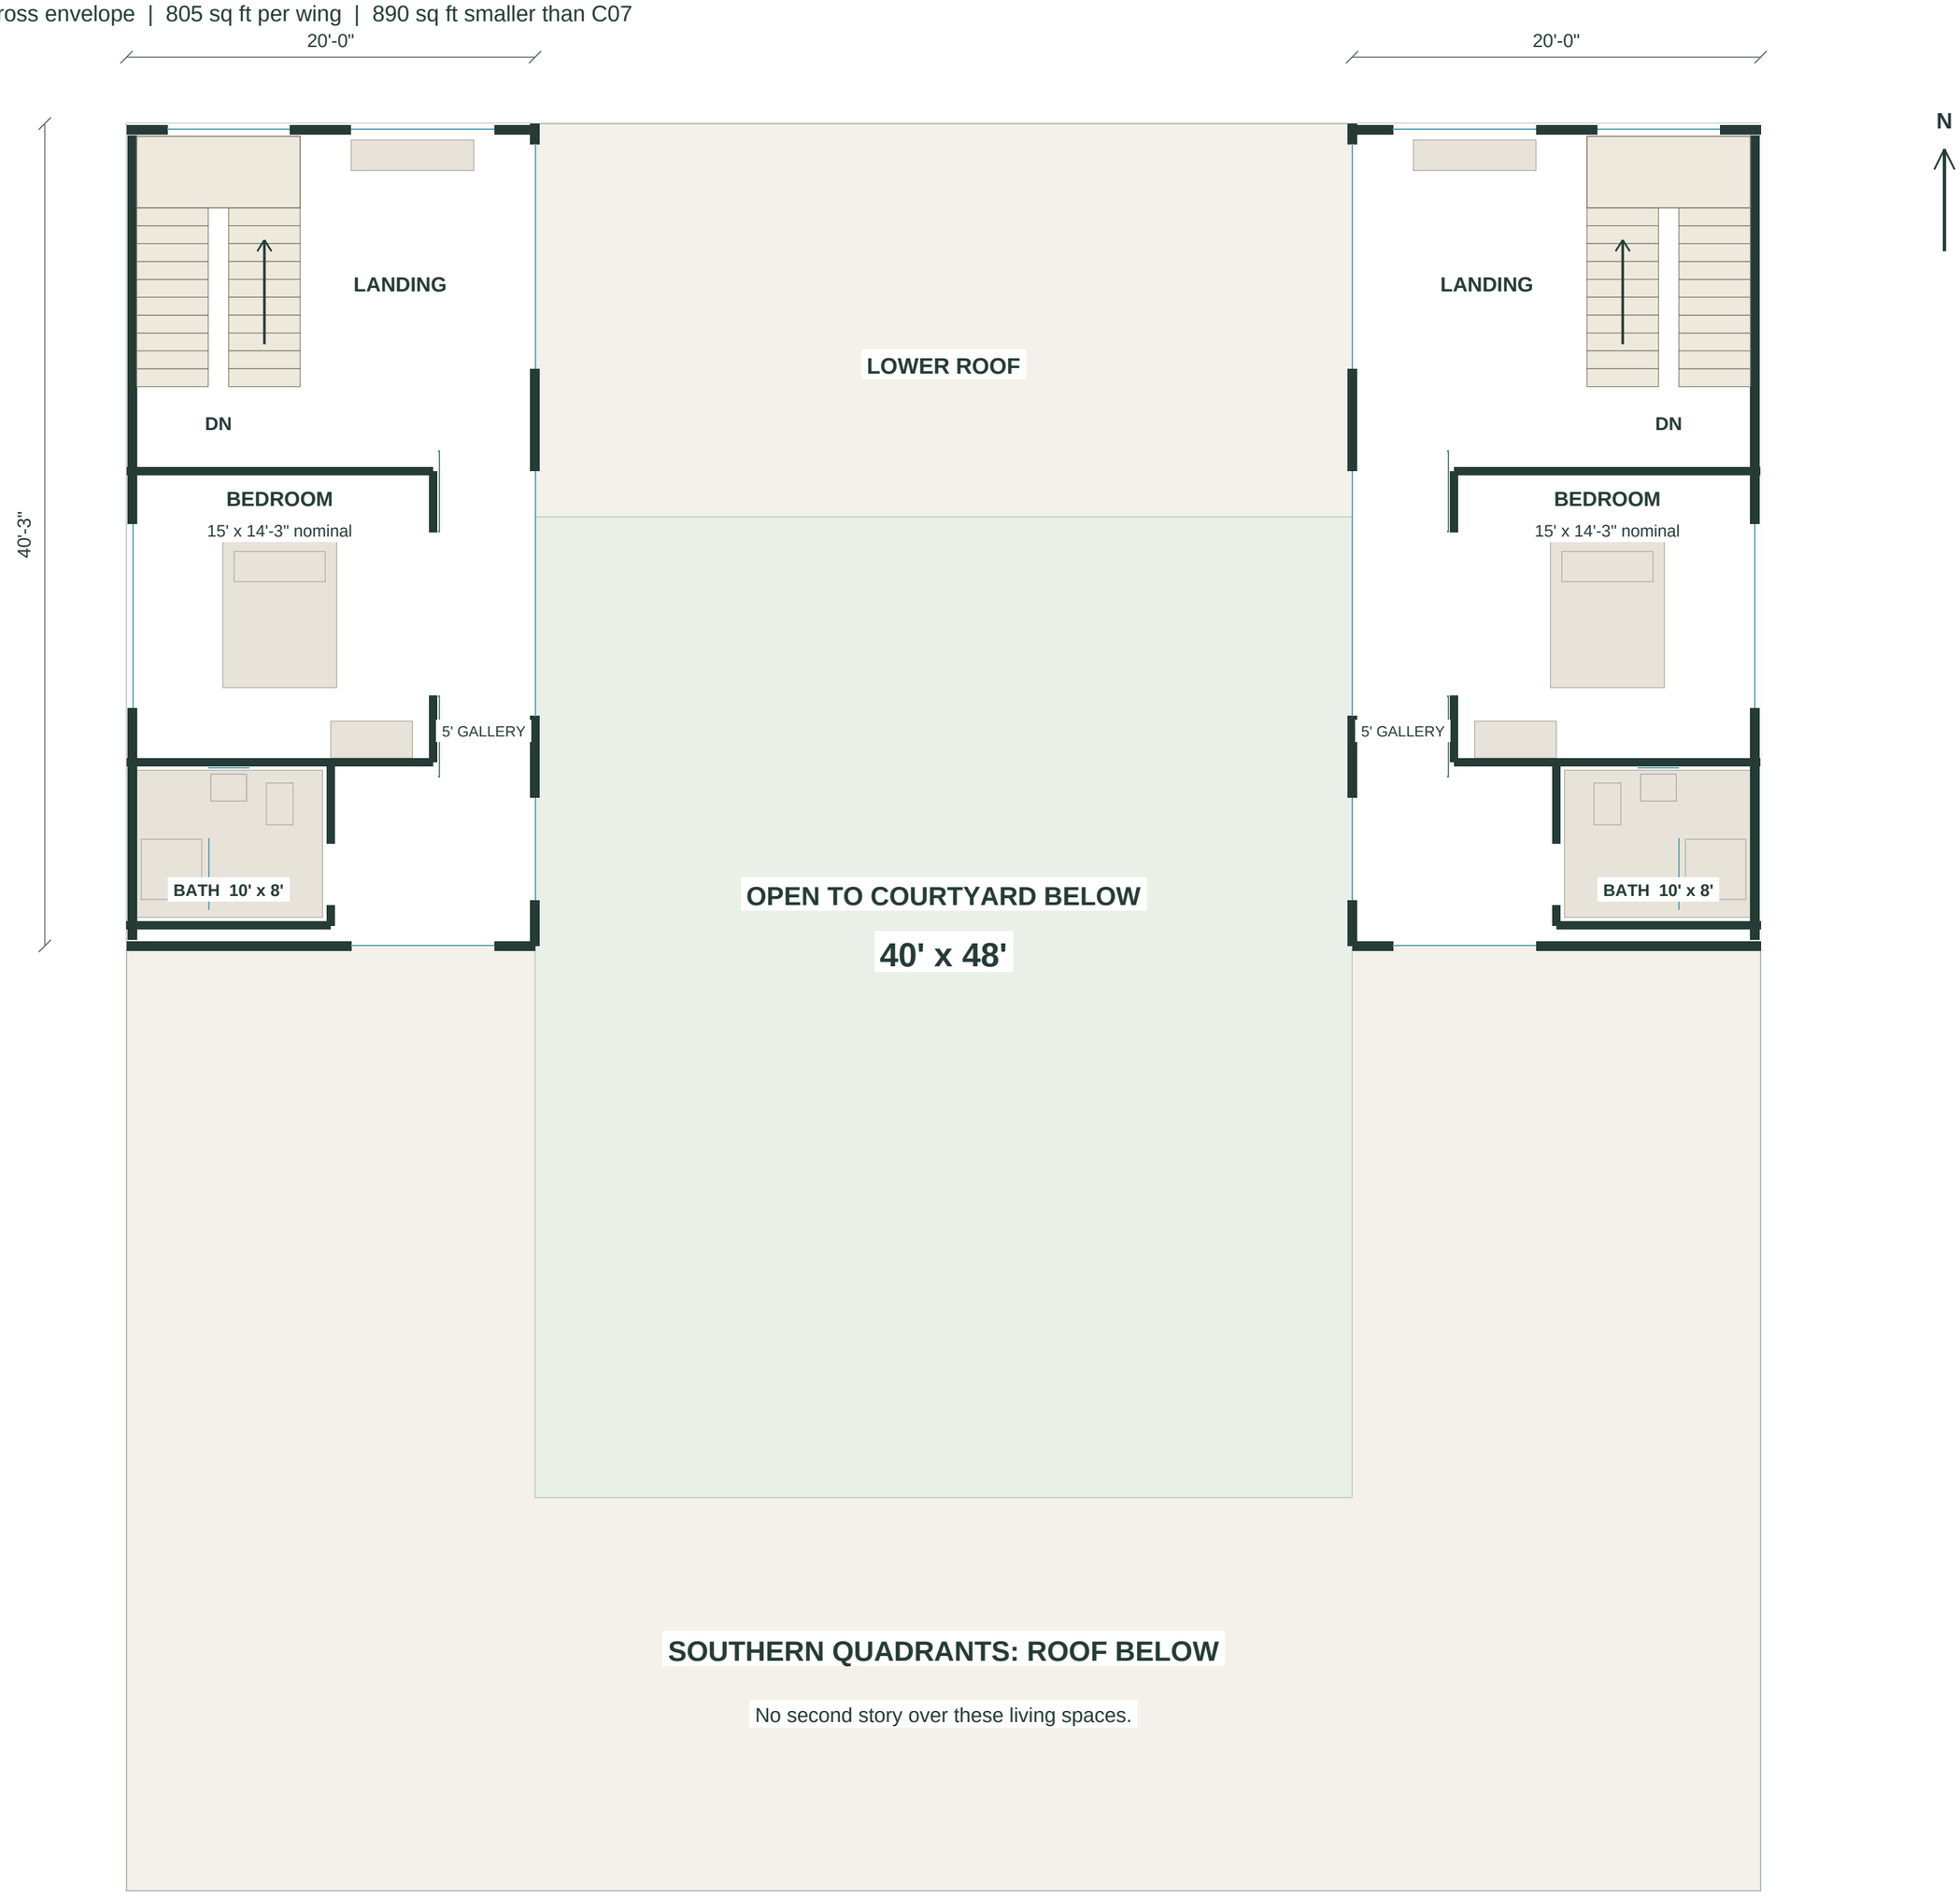

Dark: walls | Blue: glazing | Green: parked sliding doors | L / D: laundry + storage

Dimensions are nominal model dimensions. Gross area includes walls and upper stair-well envelopes.

Layout review only; not construction documents. Garages excluded from the residential area. Model unchanged.